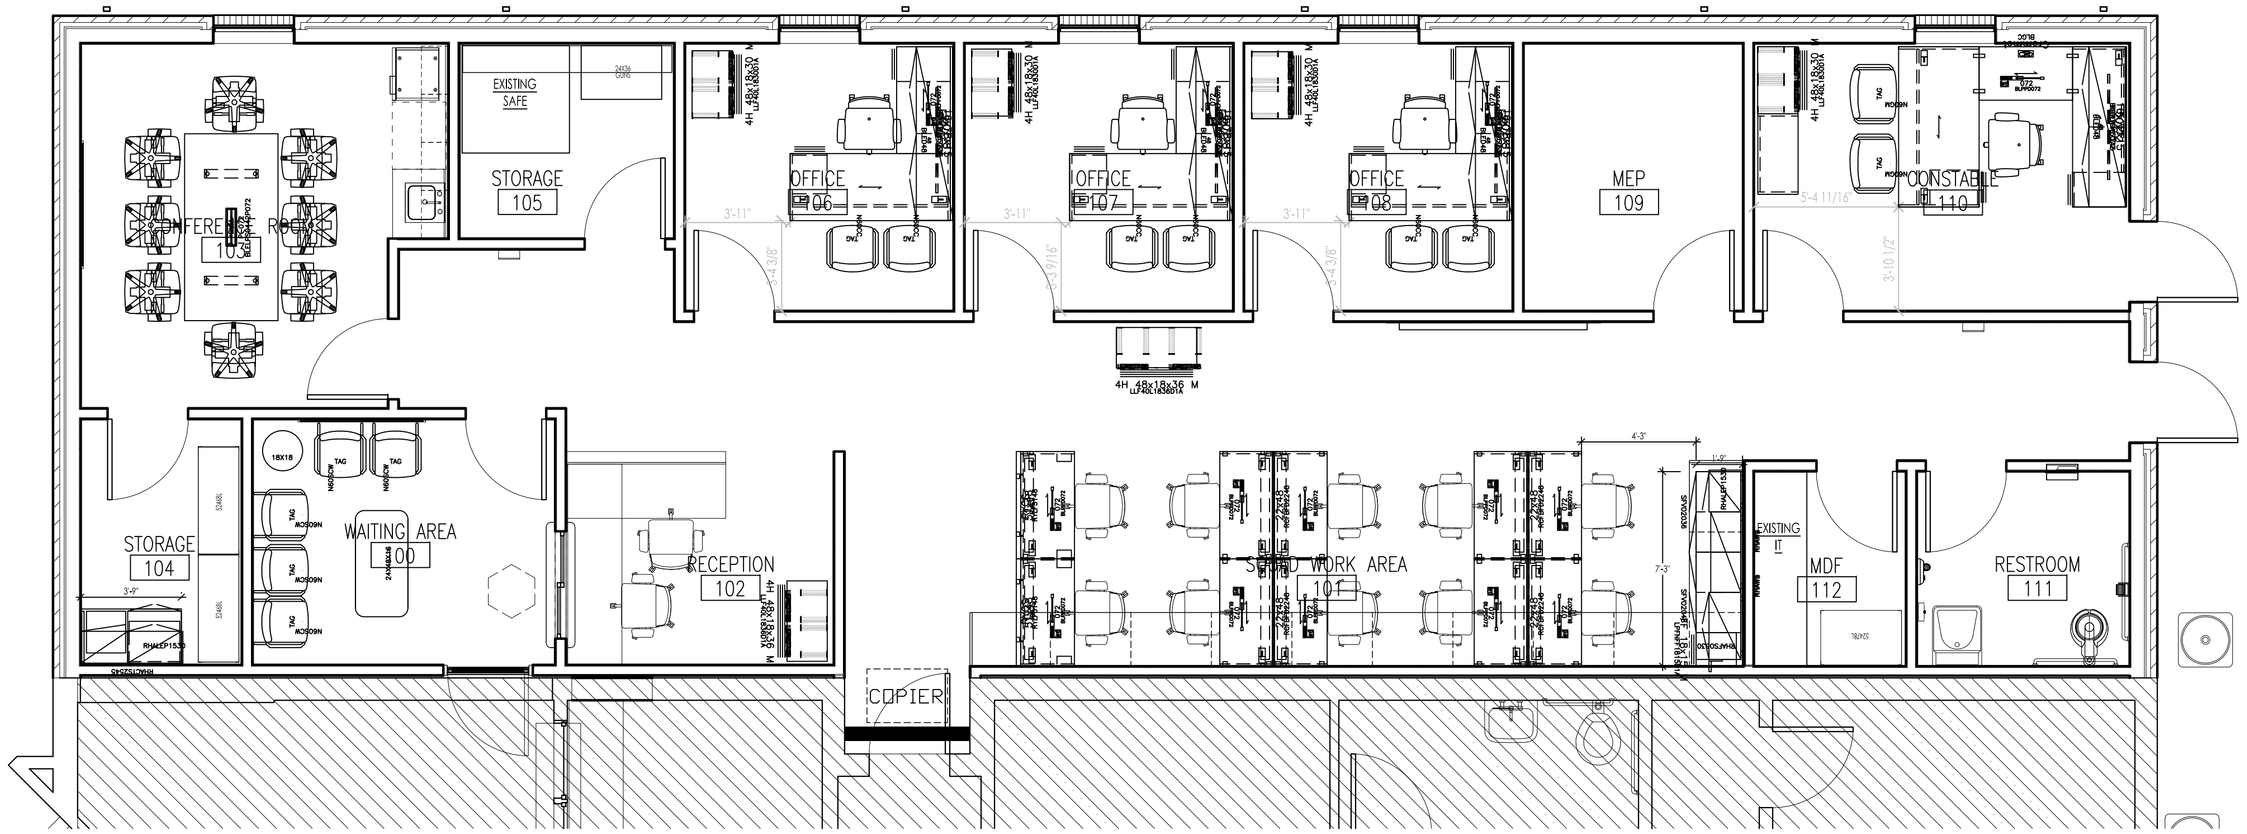

CONFERENCE

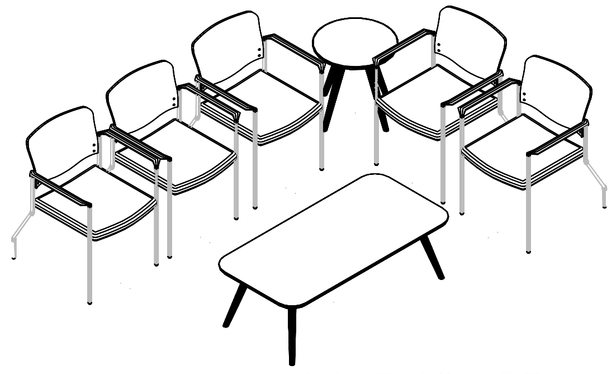

WAITING AREA

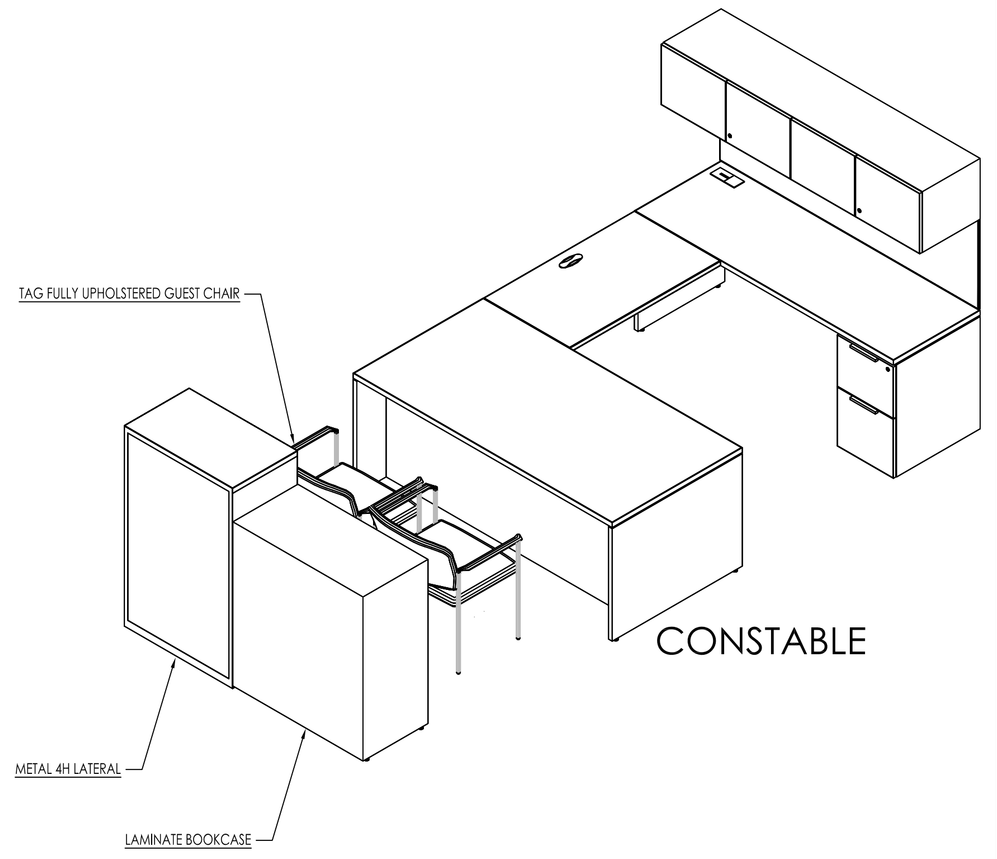

CONSTABLE

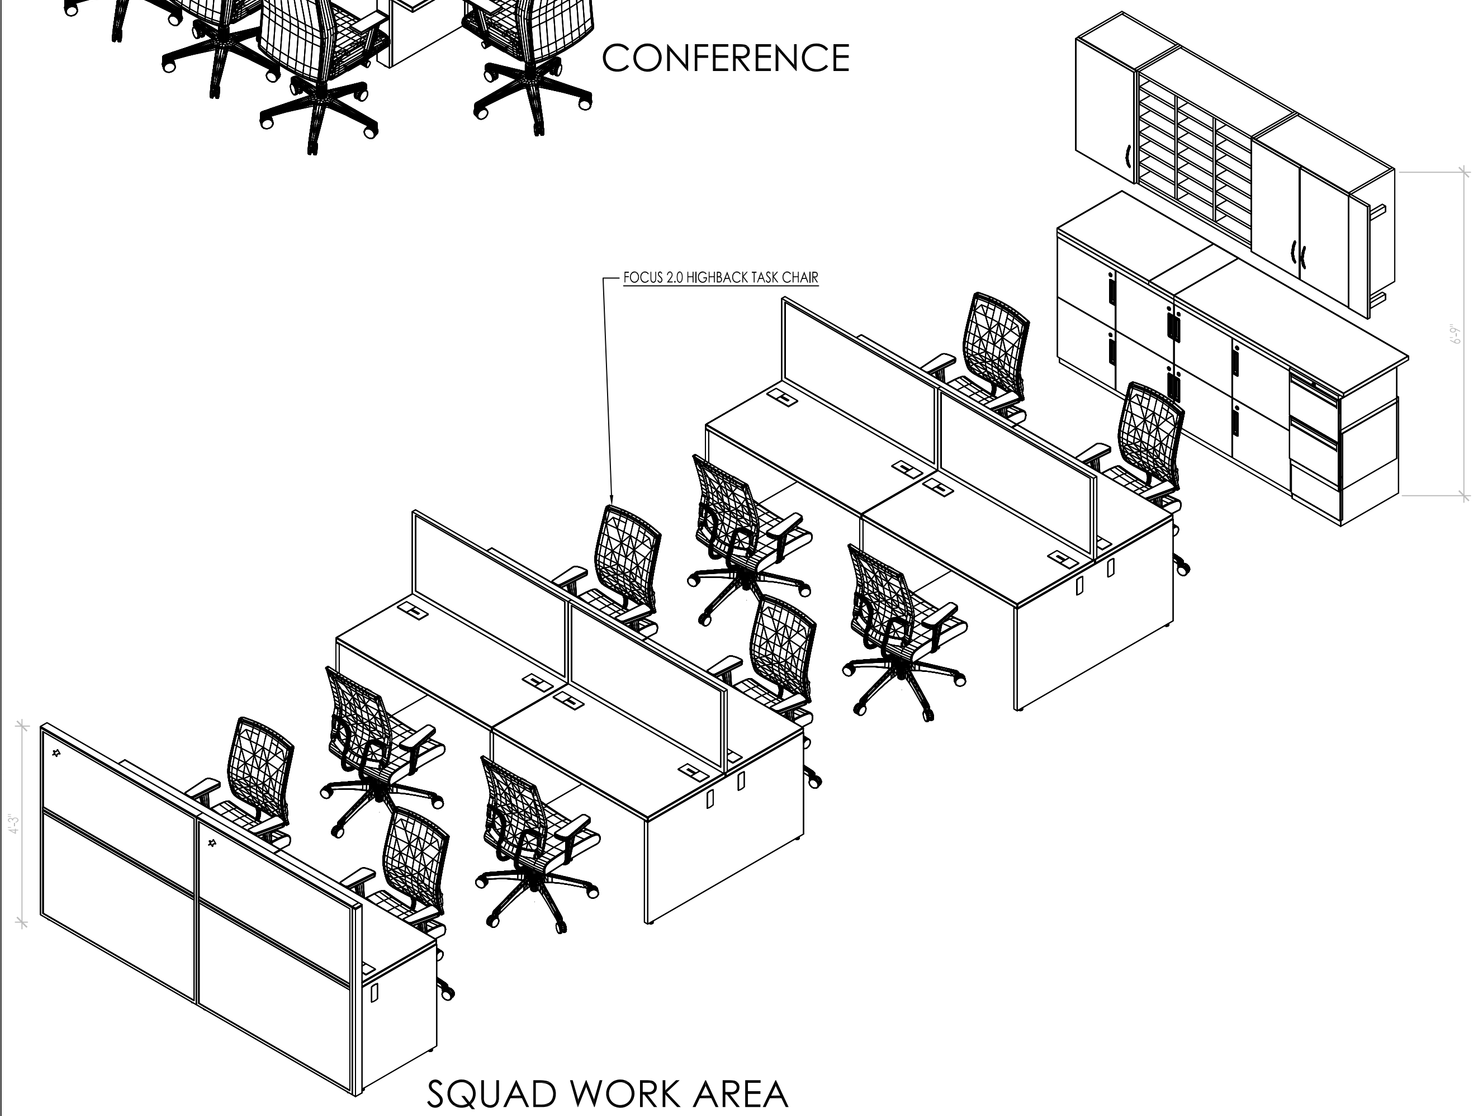

SQUAD WORK AREA

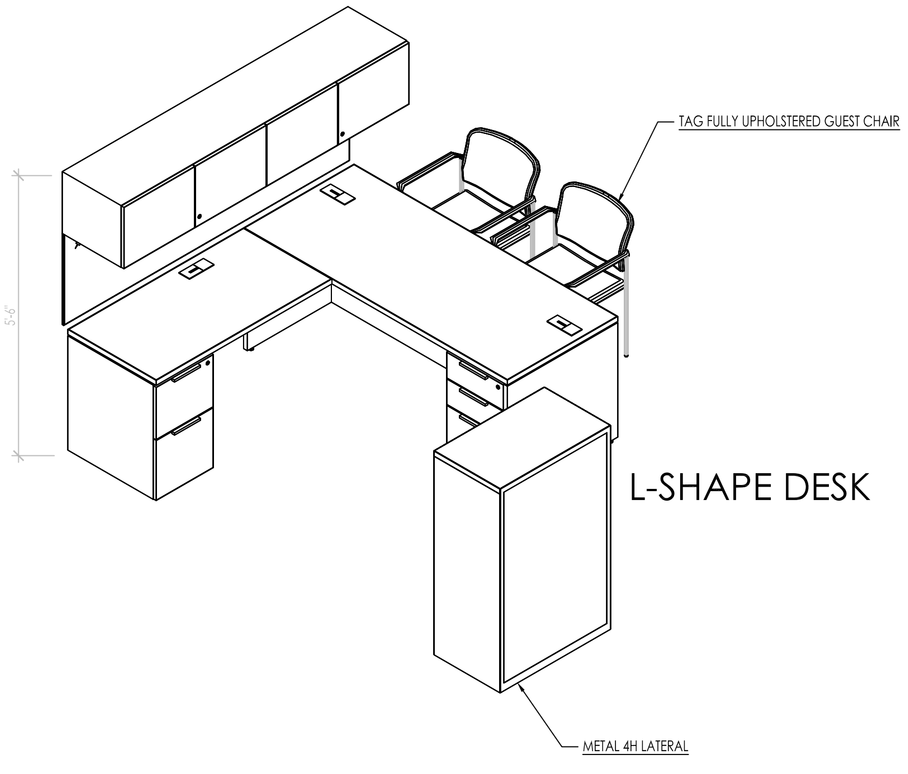

L-SHAPE DESK

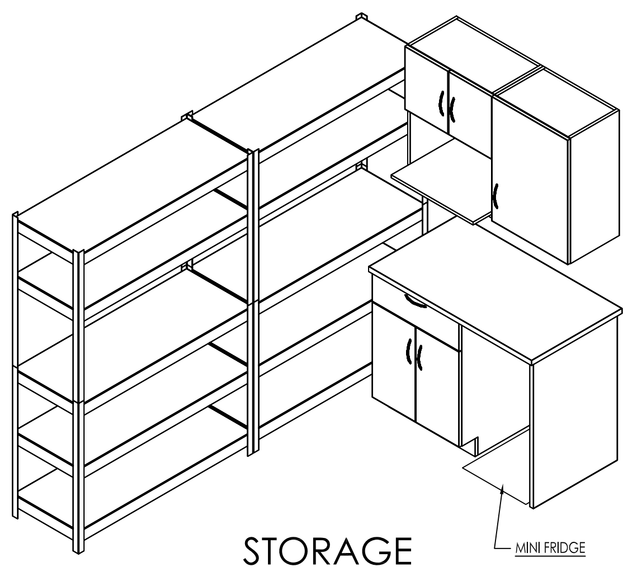

STORAGE

OfficeSource Ltd.
Locations
1133 Broadway
San Antonio
78215

Austin
TEXAS

www.officesourceltd.com
1.855.5.OSOURCE

Project:

WEBB COUNTY
JP4
OPTION 1

Drawn by: MV
Salesperson: JF
Date: 01.20.2023
Scale: 1/4"=1'-0"
Revisions:
01.25.23
02.02.23

THIS DOCUMENT CONTAINS INFORMATION CONSIDERED PROPRIETARY TO OFFICESOURCE, LTD., AND IS PROVIDED FOR USE ONLY IN WORK TO BE PERFORMED BY OFFICESOURCE, LTD. IT SHALL NOT BE REPRODUCED OR SHARED IN WHOLE OR IN PART TO ANY OTHER VENDORS OR THIRD PARTIES WITHOUT WRITTEN PERMISSION OF OFFICESOURCE, LTD.

Approved by:

Date: